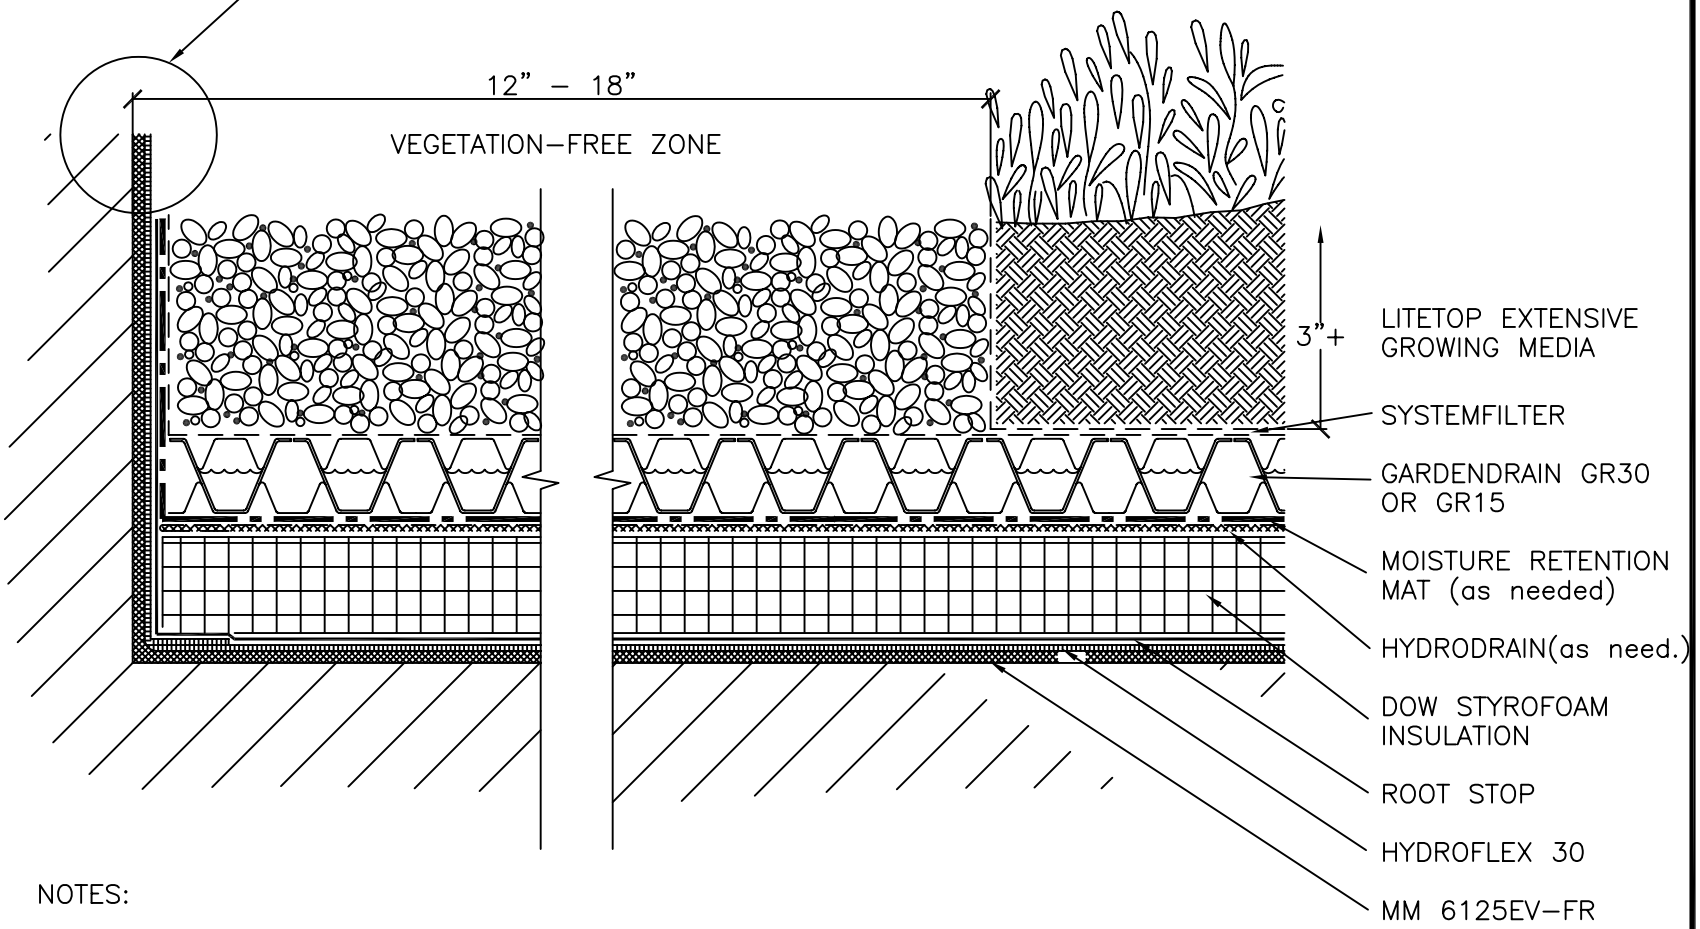

NOTES:

ROOT STOP IS LOOSE LAID OVER THE HYDROFLEX 30 AND LAPPED A MINIMUM OF 5' OR 1' WITH LAPS TAPED.

IF INSULATION IS NOT INSTALLED, THE HYDRODRAIN AIR LAYER MAY BE OMITTED. HYDRODRAIN IS REQUIRED WHENEVER MOISTURE RETENTION MAT IS TO BE INSTALLED OVER THE INSULATION

THE VEGETATION–FREE ZONE MAY BE COMPOSED OF TYPICAL STONE BALLAST OR CONCRETE PAVERS. CONTACT HYDROTECH FOR BALLAST DESIGN REQUIREMENTS. V–F ZONES ARE REQUIRED AT ALL ROOF PERIMETERS AND ALL PENETRATIONS (PIPES, SKYLIGHTS, ETC.). METAL EDGE RESTRAINT, CONCRETE CURBS, LANDSCAPE TIMBERS, ETC. MAY BE USED AT V–F ZONE/GROWING MEDIA TRANSITIONS.

TYP. EXTENSIVE GARDEN ROOF TERM. DETAIL (i.e.,WALL,CURB,PIPE)

NO SCALE

GR–2